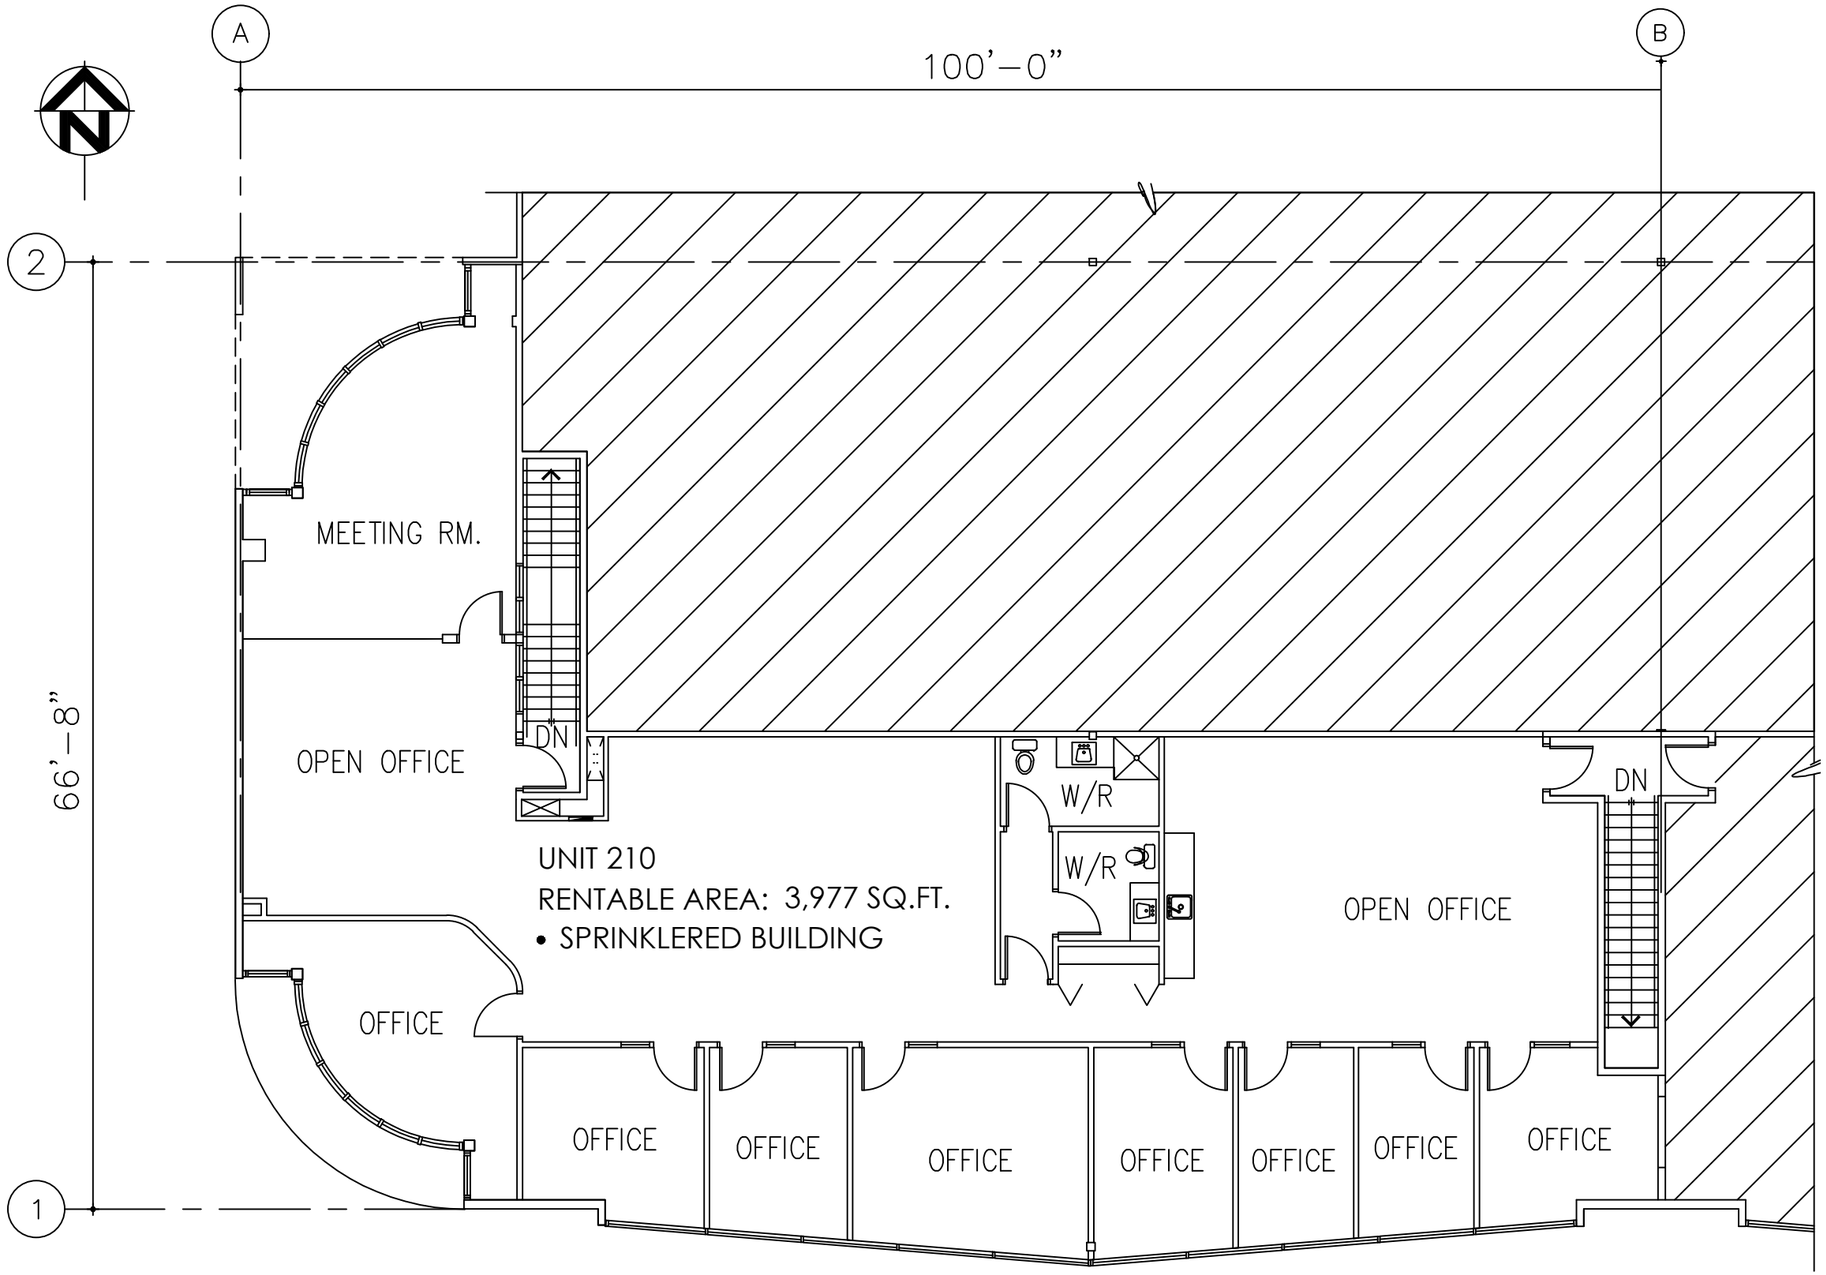

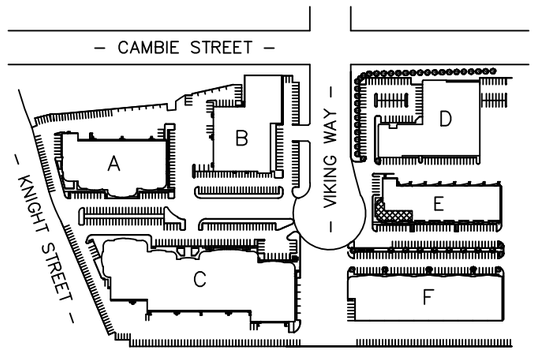

(INTERNATIONAL BUSINESS PARK)

KEY PLAN

SCALE: N.T.S

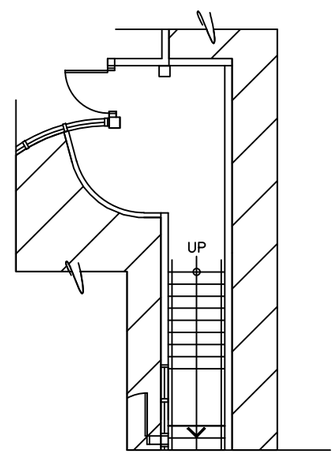

ENTRANCE - UNIT 210
(1ST FLOOR)

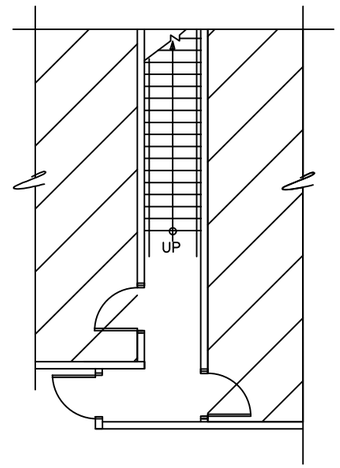

EXIT STAIR - UNIT 210
(1ST FLOOR)

B.U.K.
INVESTMENTS LTD.

PROJECT
INTERNATIONAL BUSINESS PARK - 4320 VIKING WAY, RICHMOND BC

DRAWING TITLE
EXISTING FLOOR PLAN, UNIT 210

DRAWN BY:	DATE:	SCALE:	DWG. NO.
S. CHAPMAN	24/11/18	3/32" = 1'-0"	SK-1